This document and the design it covers are the property of
will not be reproduced, copied, loaned, exhibited, nor used except in the limited way and private use permitted by any written consent given by the lender to the borrower.
They are merely loaned and on the borrowers' express agreement that they

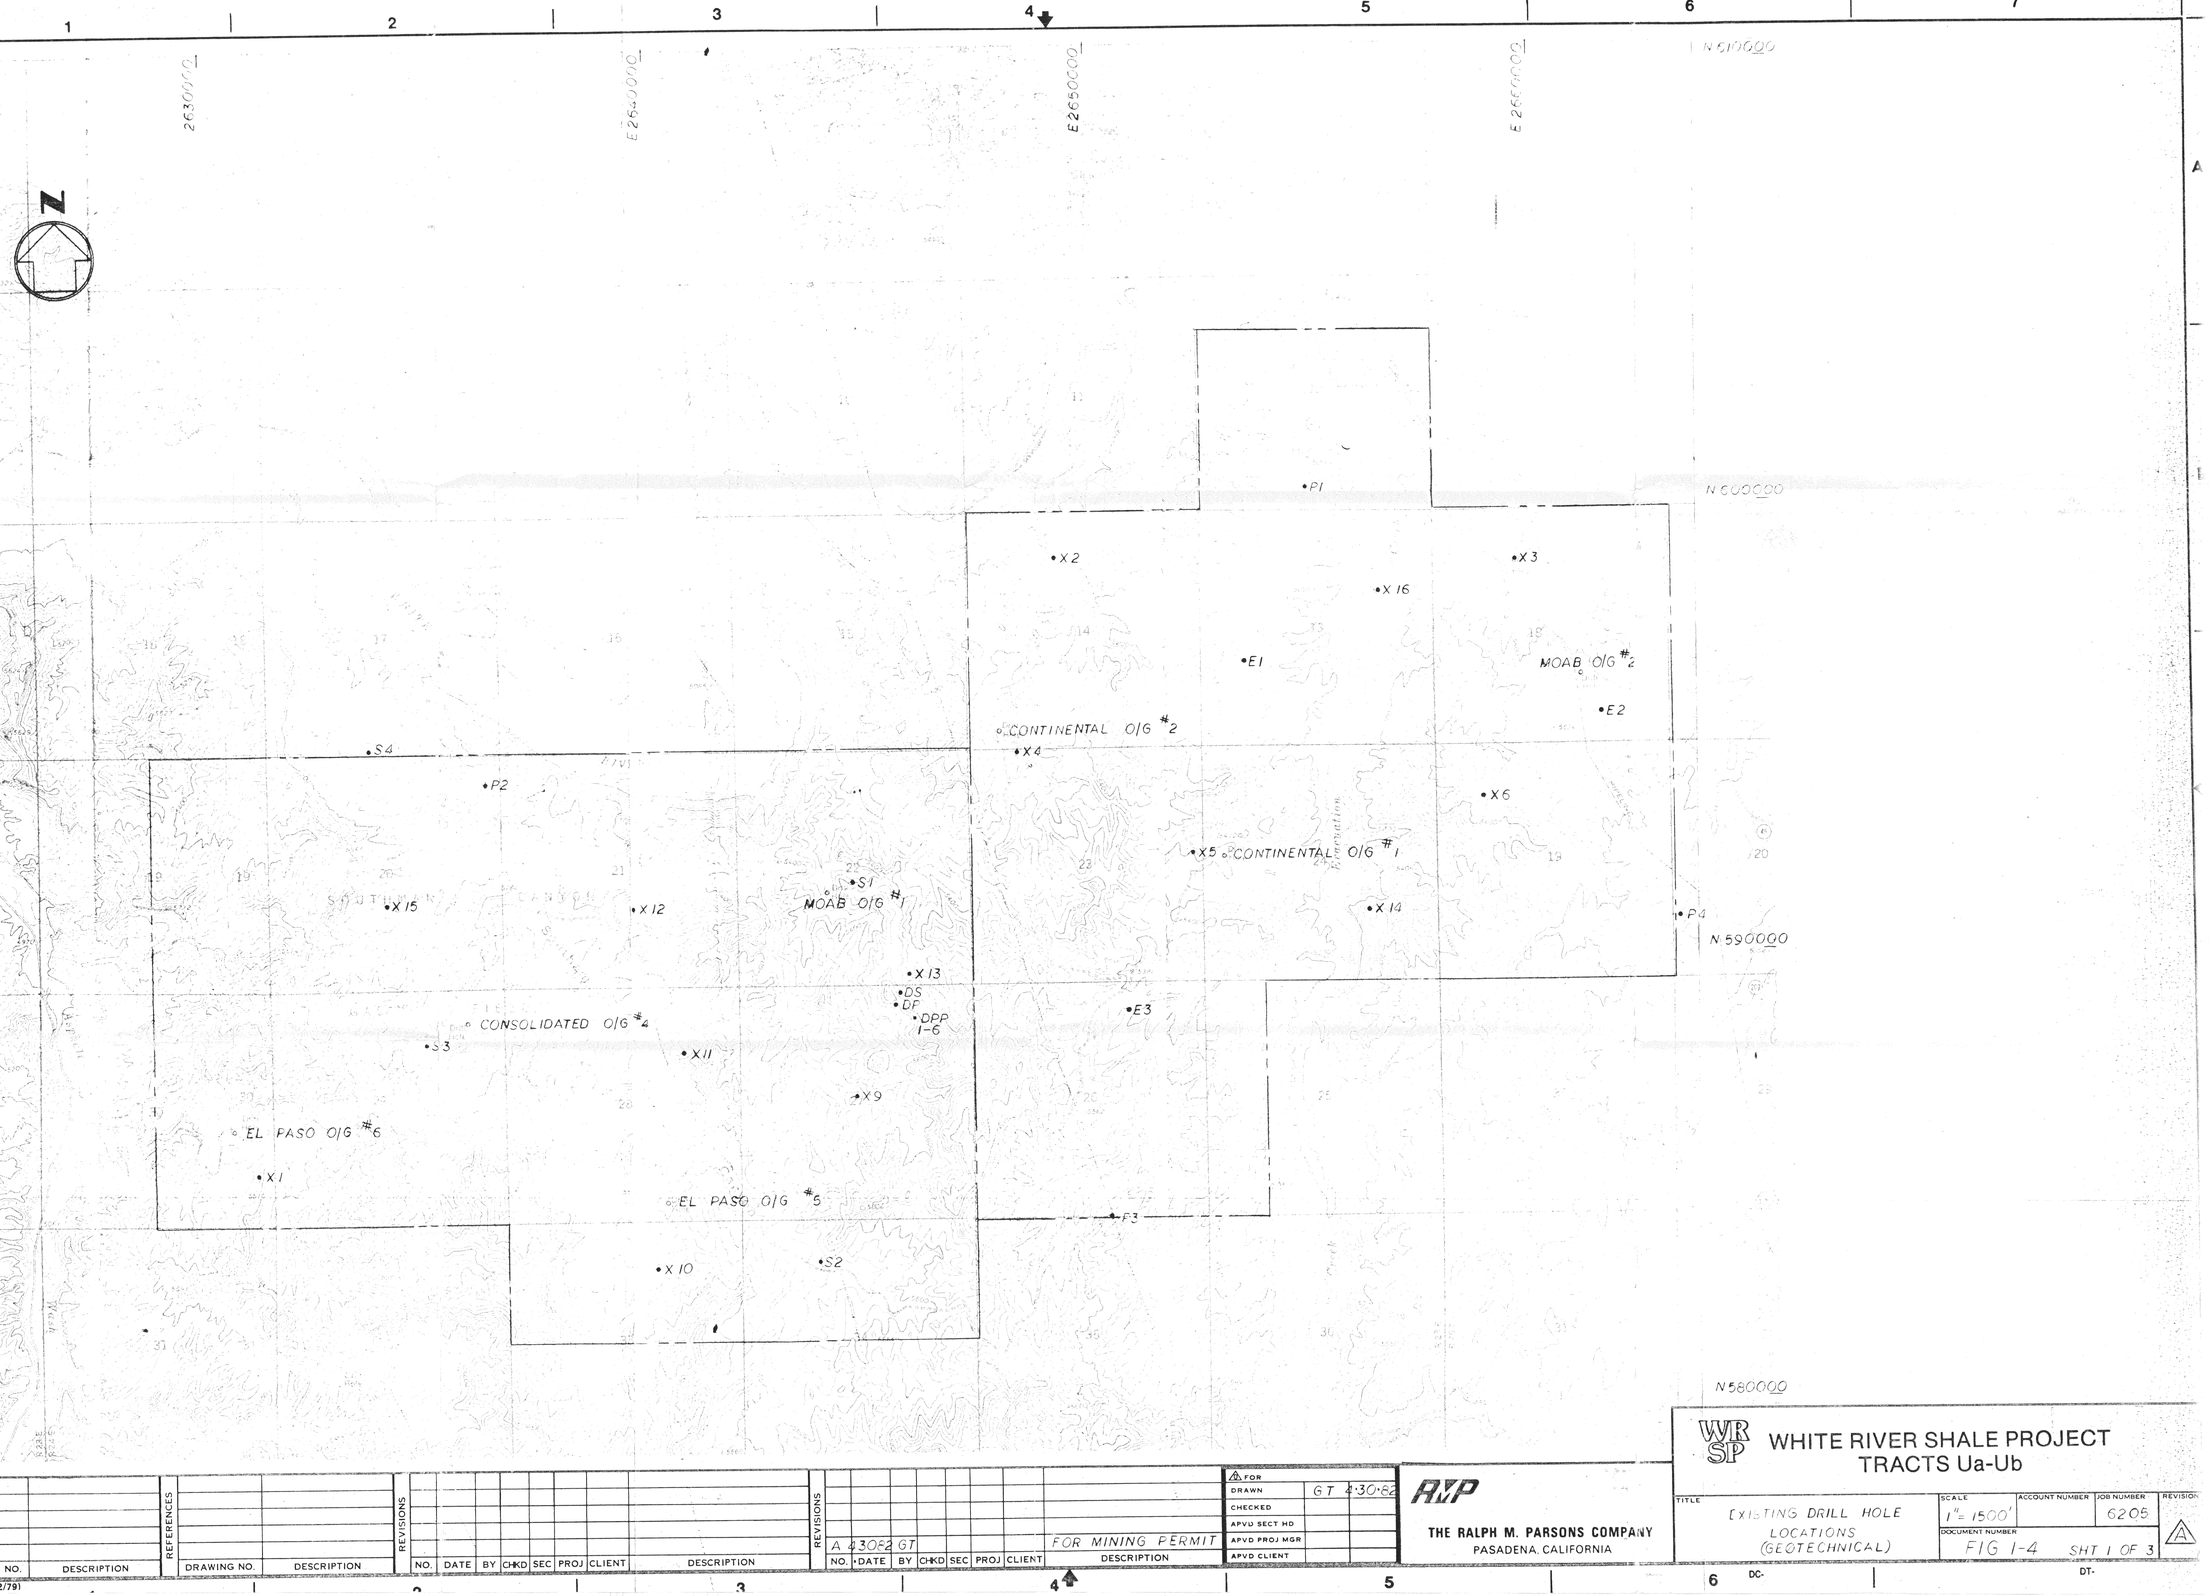

REFERENCES			REFERENCES			REVISIONS									REVISIONS										FOR	
DRAWING NO.	DESCRIPTION		DRAWING NO.	DESCRIPTION		NO.	DATE	BY	CHKD	SEC	PROJ	CLIENT	DESCRIPTION		NO.	DATE	BY	CHKD	SEC	PROJ	CLIENT	DESCRIPTION		DRAWN	GT 4-30-82
															A	4-30-82	GT					FOR MINING PERMIT		CHECKED	
																								APVD SECT HD	
																								APVD PROJ MGR	
																								APVD CLIENT	

ENG-GE-23 (12/79)

RMP

THE RALPH M. PARSONS COMPANY
PASADENA, CALIFORNIA

WRSP

WHITE RIVER SHALE PROJECT
TRACTS Ua-Ub

TITLE	SCALE	ACCOUNT NUMBER	JOB NUMBER	REVISION
EXISTING DRILL HOLE LOCATIONS (GEOTECHNICAL)	1"= 1500'		6205	A
	DOCUMENT NUMBER	FIG 1-4	SHT 1 OF 3	